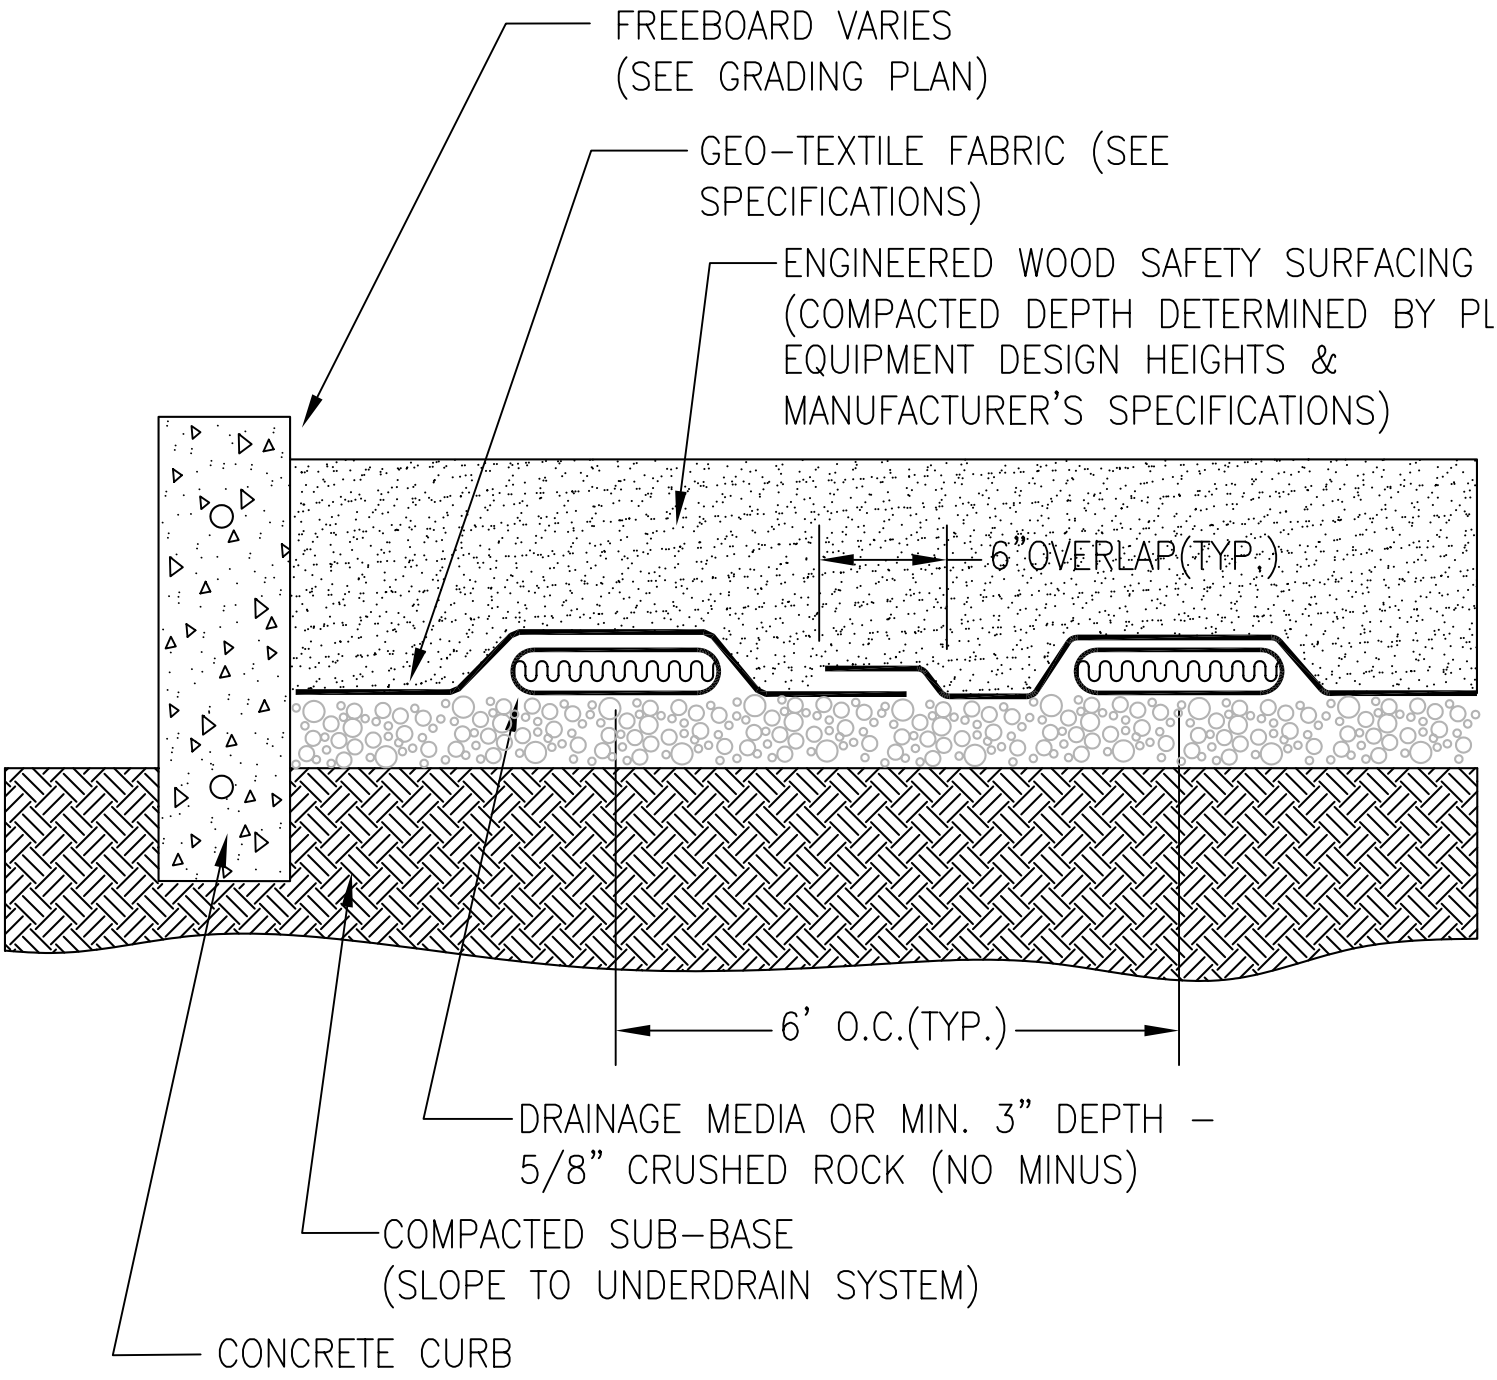

City of Seattle Department of Parks & Recreation	**PLAY AREA ENGINEERED WOOD SAFETY SURFACING DETAIL** **STD. DETAIL NO. 32 15 89**