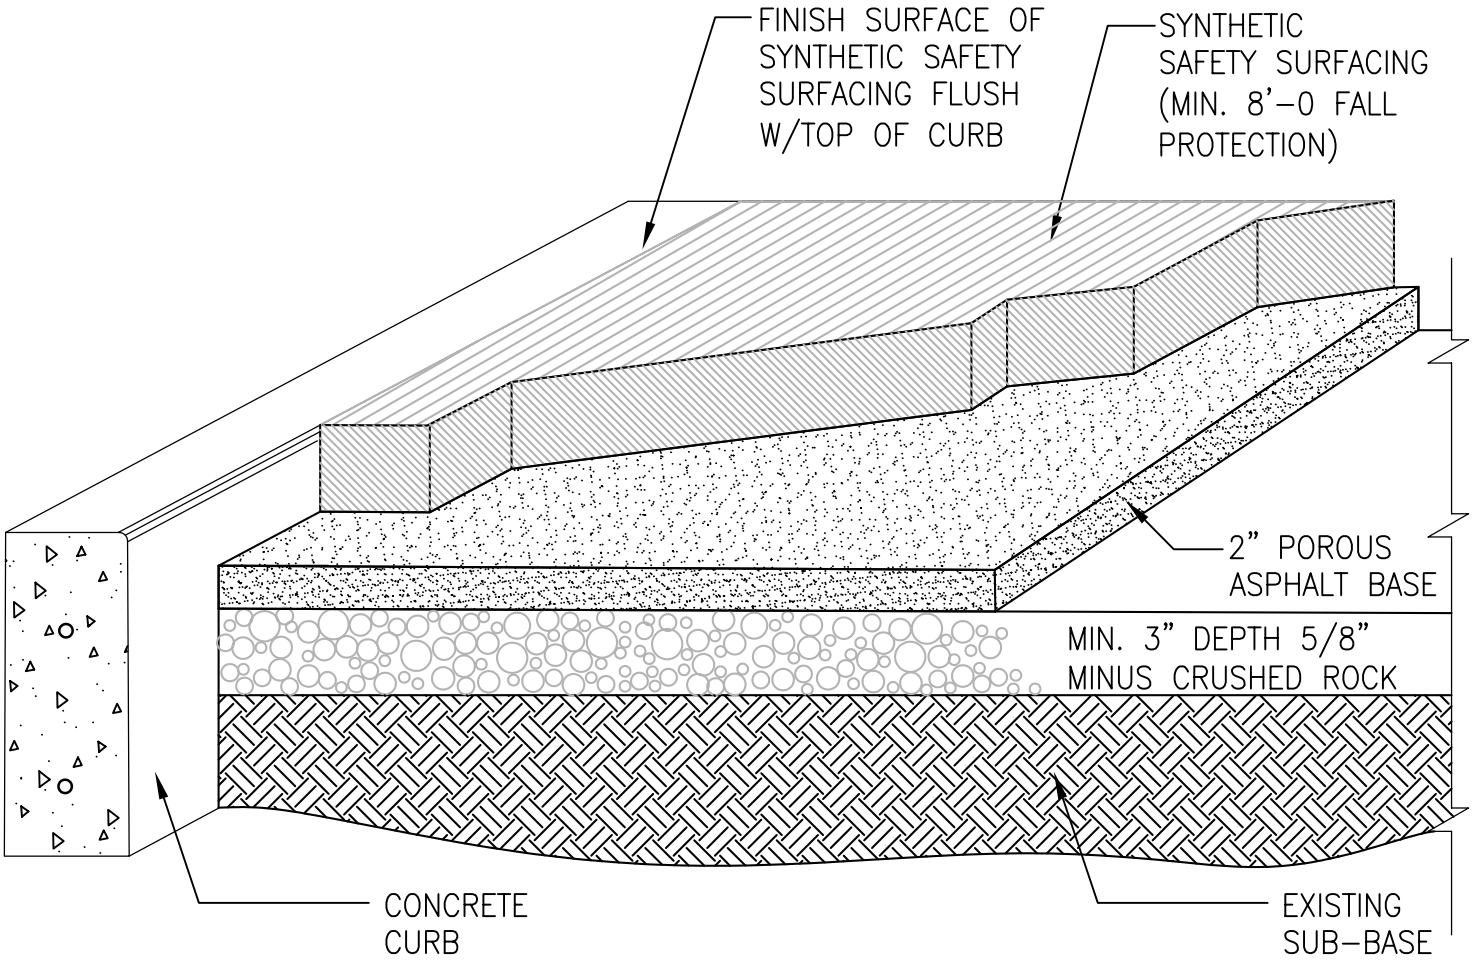

City of Seattle Department of Parks & Recreation	**PLAY AREA SYNTHETIC SURFACING DETAIL** **STD. DETAIL NO. 32 15 93**