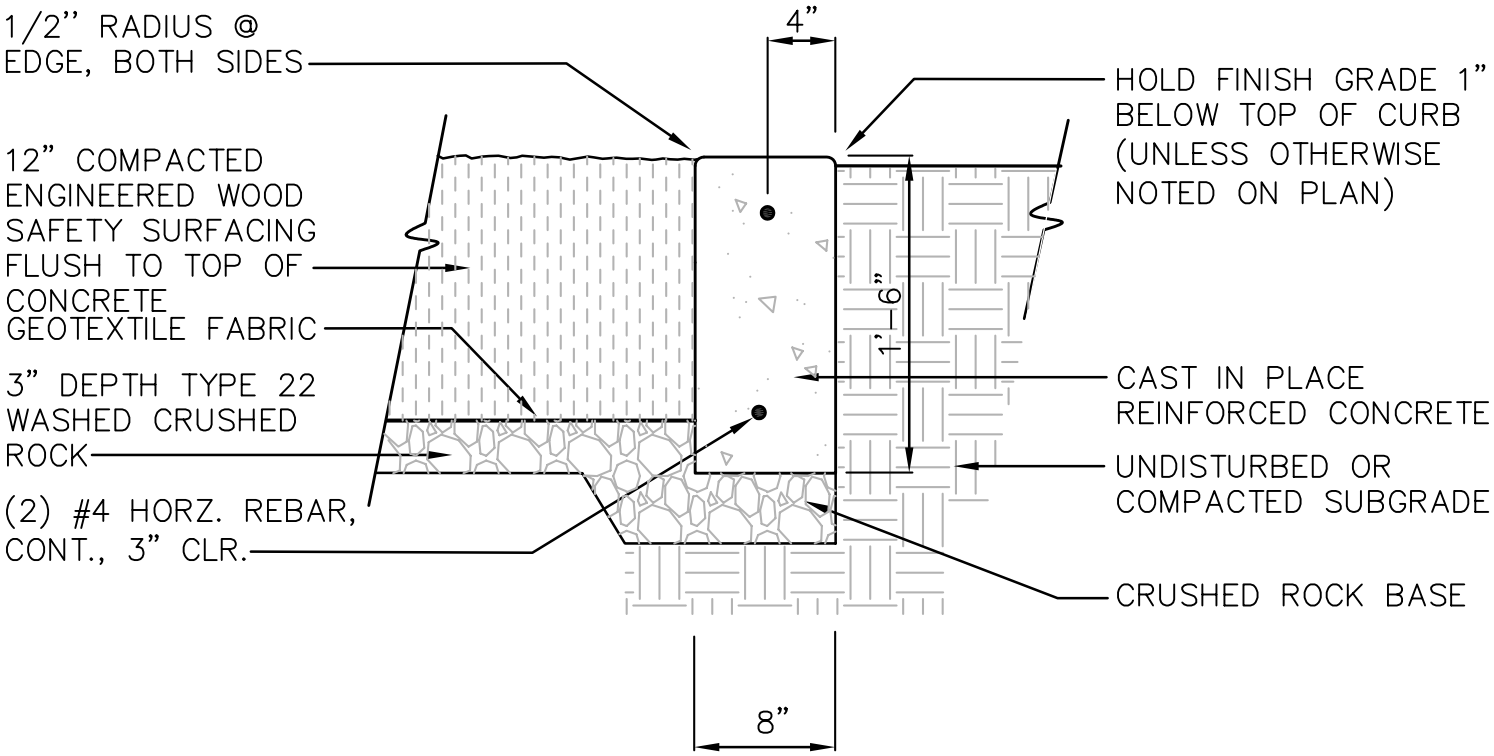

City of Seattle Department of Parks & Recreation	**PLAY AREA FLUSH CURB DETAIL** **STD. DETAIL NO. 32 15 76**